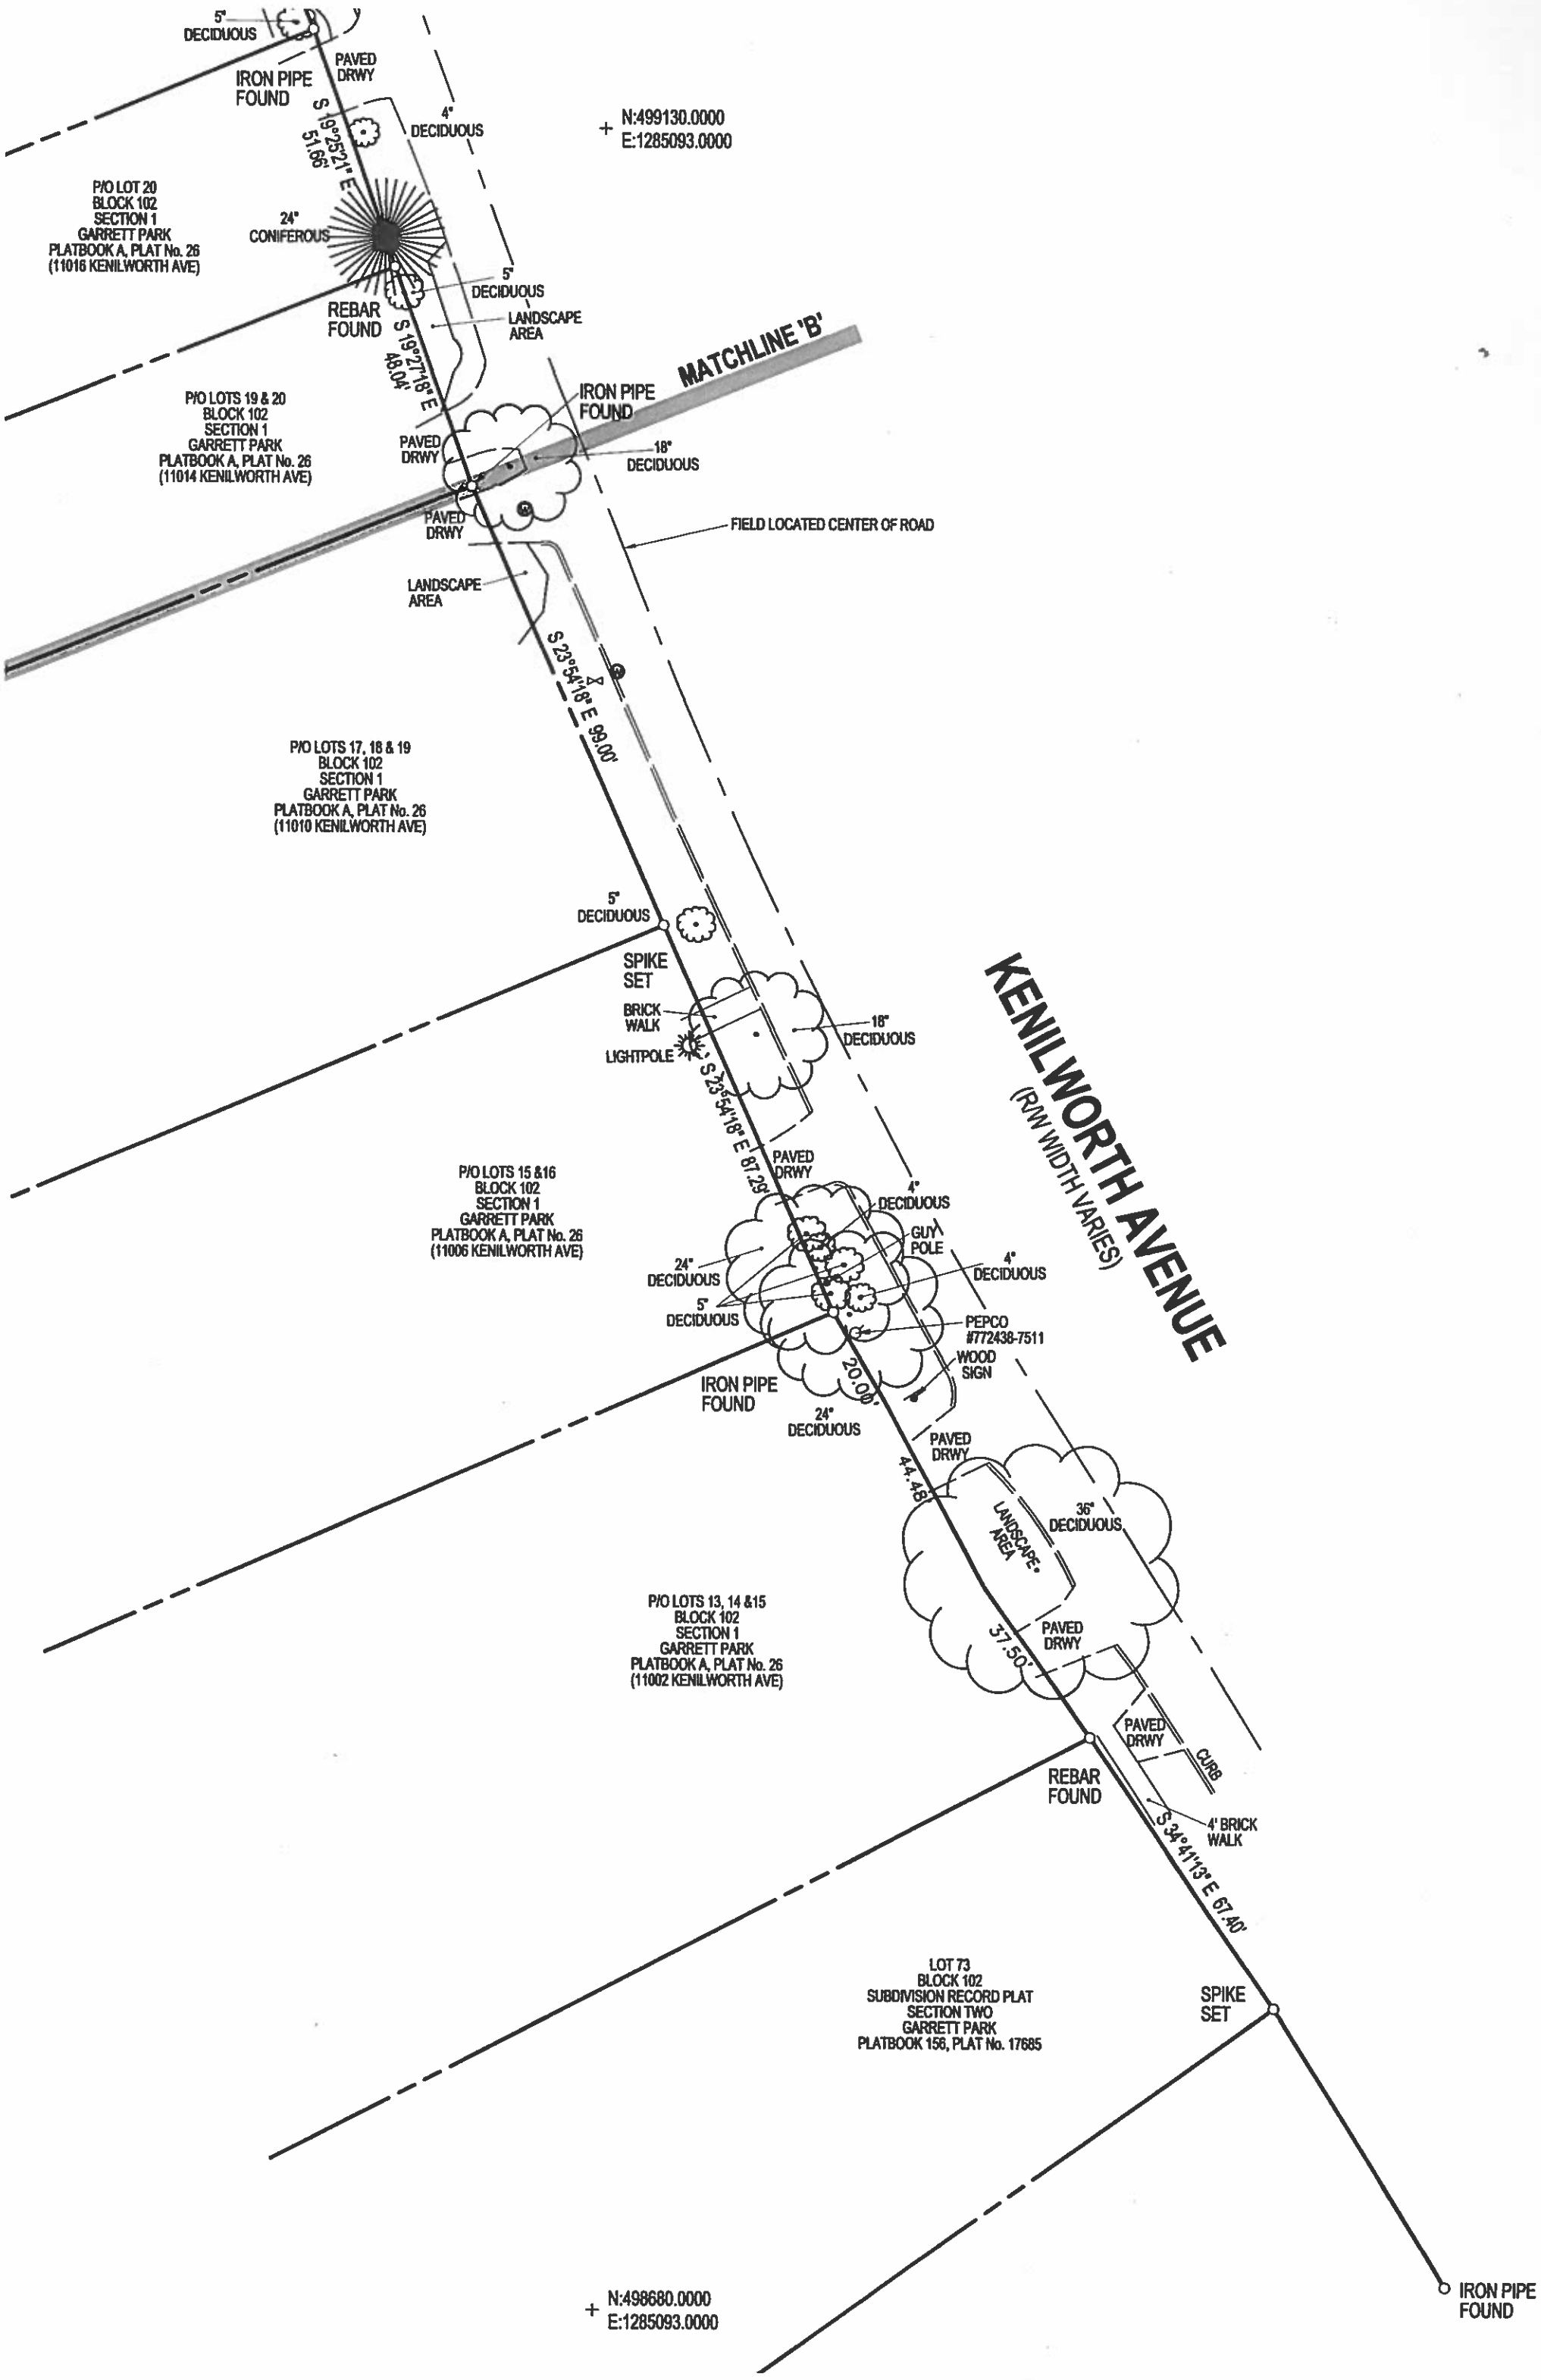
5" DECIDUOUS
IRON PIPE FOUND
PAVED DRWY
S 19°25'21" E 51.66'
4" DECIDUOUS
N:499130.0000
E:1285093.0000
P/O LOT 20
BLOCK 102
SECTION 1
GARRETT PARK
PLATBOOK A, PLAT No. 26
(11016 KENILWORTH AVE)
24" CONIFEROUS
5" DECIDUOUS
REBAR FOUND
LANDSCAPE AREA
S 19°27'18" E 48.04'
MATCHLINE 'B'
P/O LOTS 19 & 20
BLOCK 102
SECTION 1
GARRETT PARK
PLATBOOK A, PLAT No. 26
(11014 KENILWORTH AVE)
IRON PIPE FOUND
PAVED DRWY
18" DECIDUOUS
PAVED DRWY
FIELD LOCATED CENTER OF ROAD
LANDSCAPE AREA
S 23°54'18" E 99.00'
P/O LOTS 17, 18 & 19
BLOCK 102
SECTION 1
GARRETT PARK
PLATBOOK A, PLAT No. 26
(11010 KENILWORTH AVE)
5" DECIDUOUS
SPIKE SET
BRICK WALK
LIGHTPOLE
18" DECIDUOUS
KENILWORTH AVENUE
(R/W WIDTH VARIES)
S 23°54'18" E 87.29'
PAVED DRWY
P/O LOTS 15 &16
BLOCK 102
SECTION 1
GARRETT PARK
PLATBOOK A, PLAT No. 26
(11006 KENILWORTH AVE)
4" DECIDUOUS
GUY POLE
24" DECIDUOUS
4" DECIDUOUS
5" DECIDUOUS
PEPCO #772438-7511
WOOD SIGN
IRON PIPE FOUND
20.00'
24" DECIDUOUS
PAVED DRWY
44.48'
LANDSCAPE AREA
36" DECIDUOUS
P/O LOTS 13, 14 &15
BLOCK 102
SECTION 1
GARRETT PARK
PLATBOOK A, PLAT No. 26
(11002 KENILWORTH AVE)
37.50'
PAVED DRWY
PAVED DRWY
CURB
REBAR FOUND
4' BRICK WALK
S 34°41'13" E 67.40'
LOT 73
BLOCK 102
SUBDIVISION RECORD PLAT
SECTION TWO
GARRETT PARK
PLATBOOK 156, PLAT No. 17685
SPIKE SET
N:498680.0000
E:1285093.0000
IRON PIPE FOUND