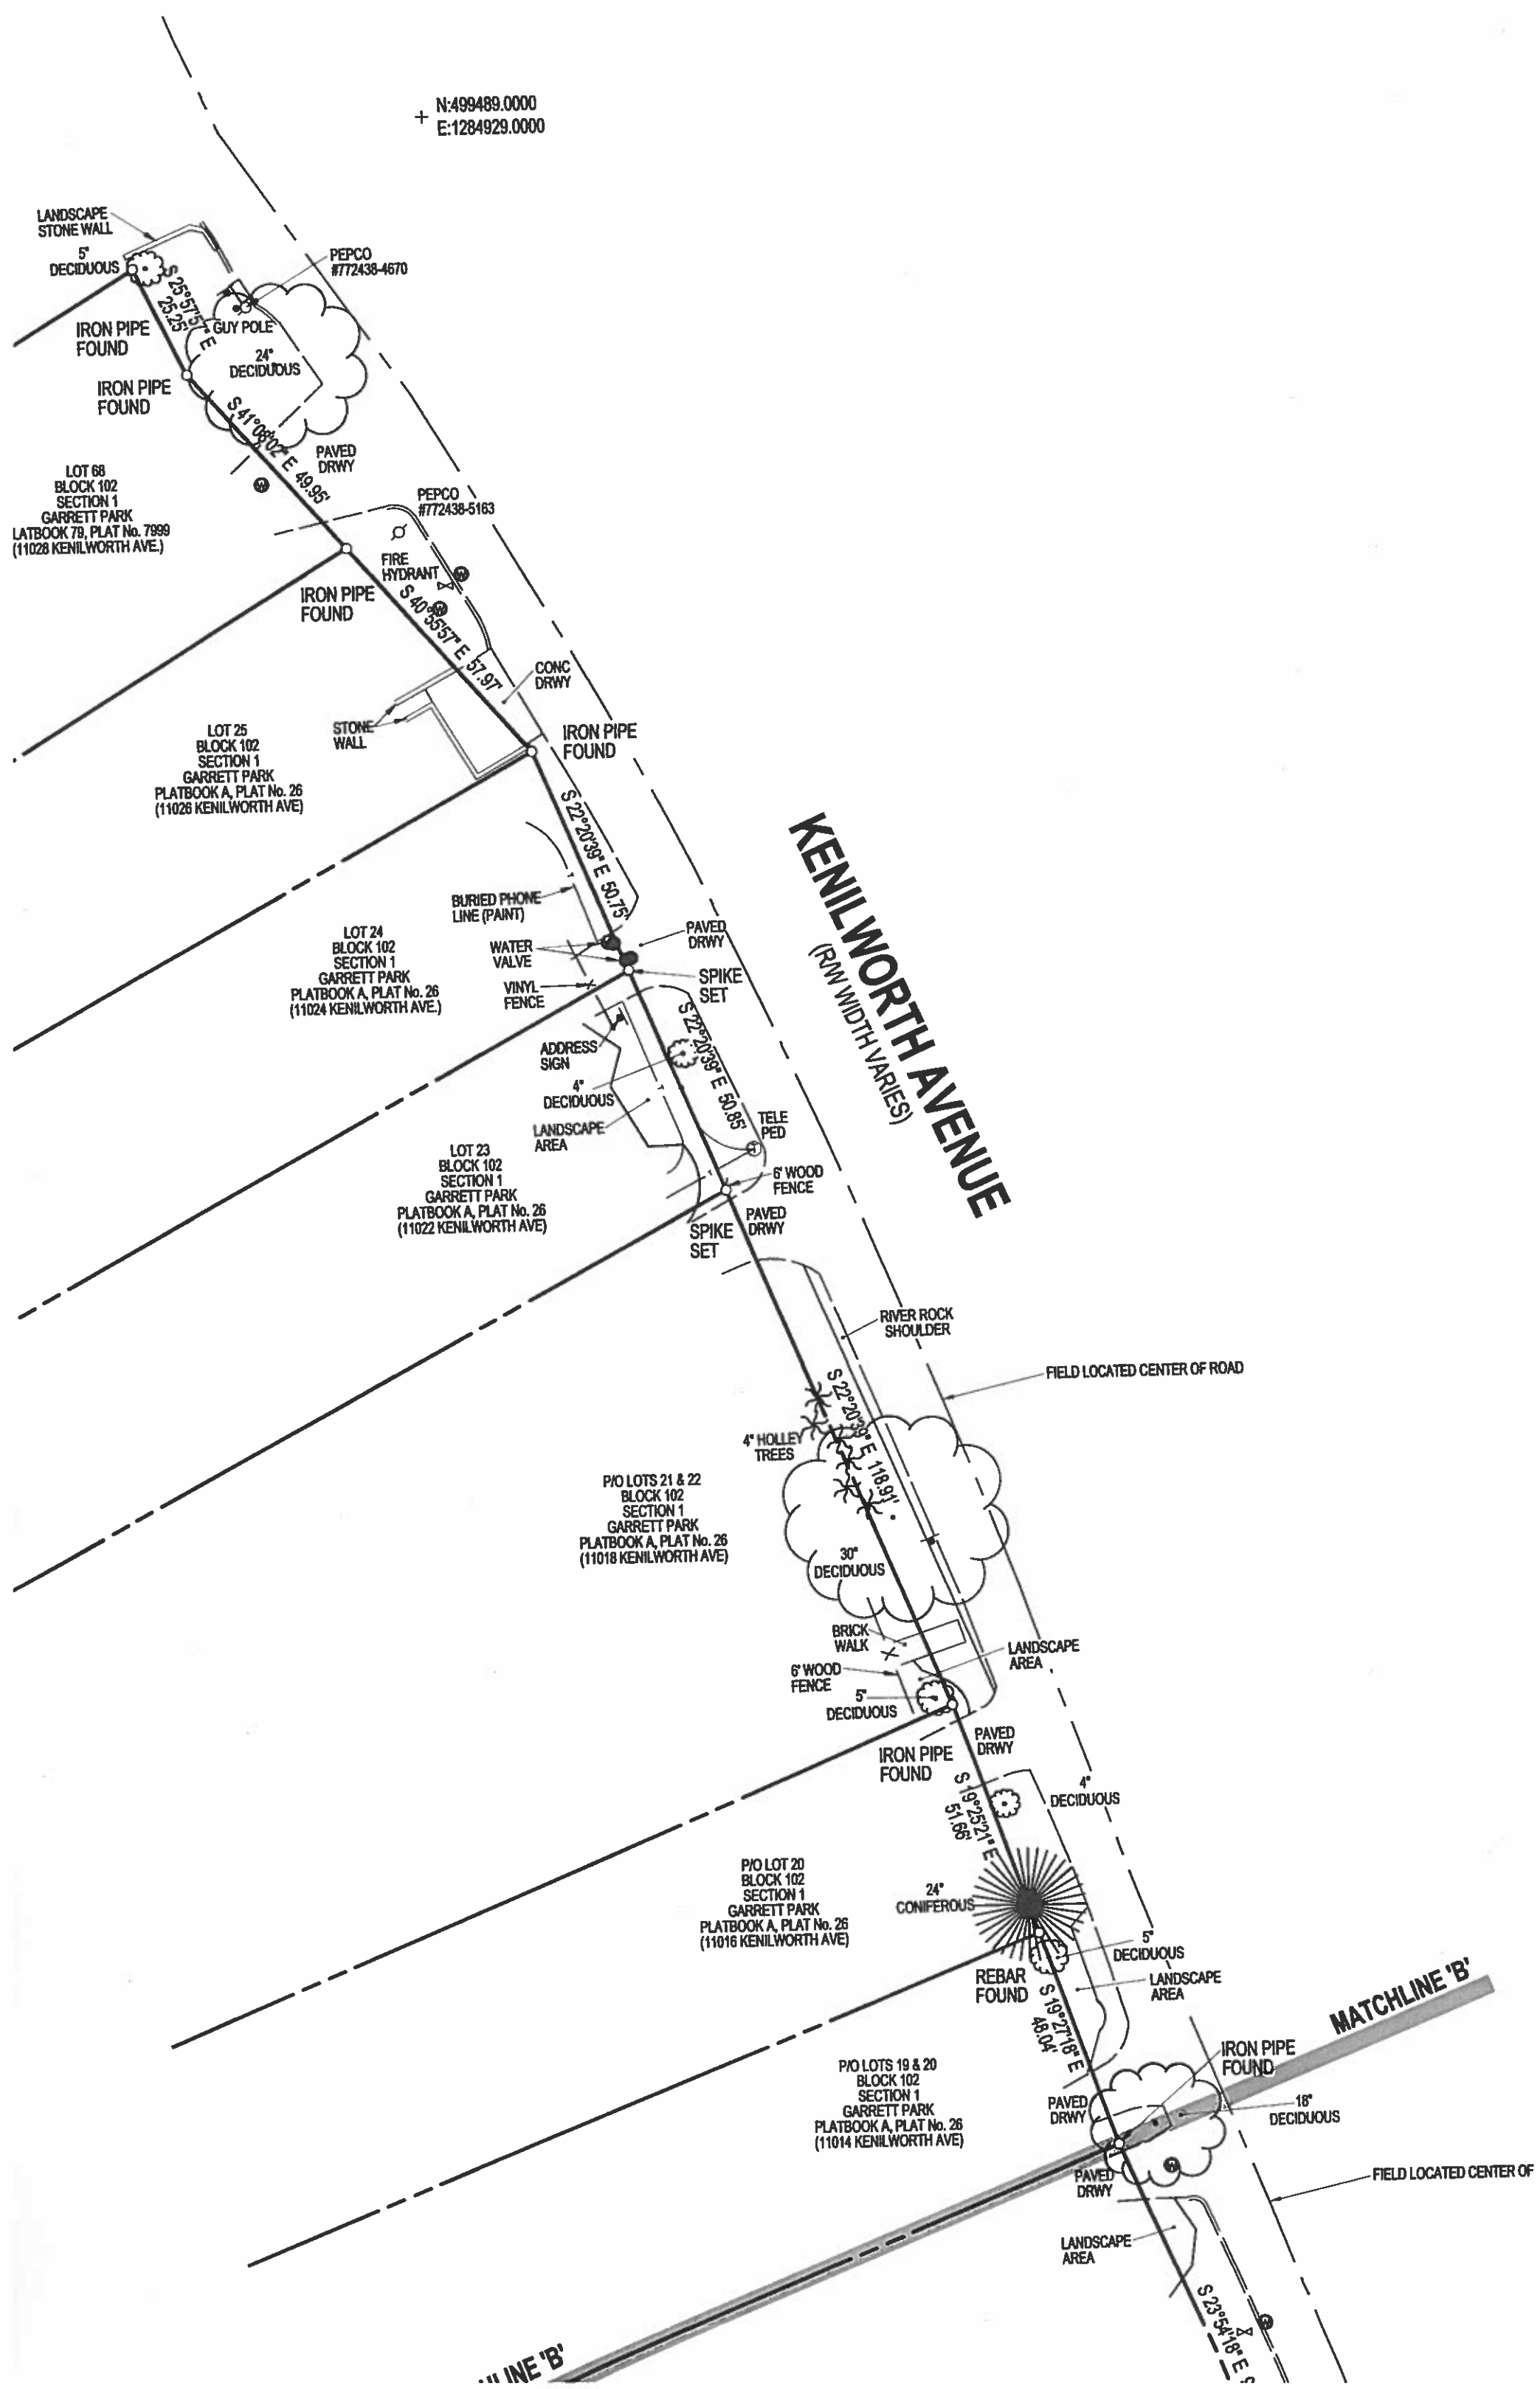
N:499489.0000
E:1284929.0000
LANDSCAPE STONE WALL
5" DECIDUOUS
PEPCO #772438-4670
S 25°57'57" E 25.25'
GUY POLE
24" DECIDUOUS
IRON PIPE FOUND
IRON PIPE FOUND
S 41°08'02" E 49.95'
PAVED DRWY
LOT 68 BLOCK 102 SECTION 1 GARRETT PARK LATBOOK 79, PLAT No. 7999 (11028 KENILWORTH AVE.)
PEPCO #772438-5163
FIRE HYDRANT
IRON PIPE FOUND
S 40°35'57" E 57.97'
CONC DRWY
STONE WALL
IRON PIPE FOUND
LOT 25 BLOCK 102 SECTION 1 GARRETT PARK PLATBOOK A, PLAT No. 26 (11026 KENILWORTH AVE)
S 22°20'39" E 50.75'
KENILWORTH AVENUE
(R/W WIDTH VARIES)
BURIED PHONE LINE (PAINT)
PAVED DRWY
LOT 24 BLOCK 102 SECTION 1 GARRETT PARK PLATBOOK A, PLAT No. 26 (11024 KENILWORTH AVE.)
WATER VALVE
VINYL FENCE
SPIKE SET
S 22°20'39" E 50.85'
ADDRESS SIGN
4" DECIDUOUS
LANDSCAPE AREA
TELE PED
LOT 23 BLOCK 102 SECTION 1 GARRETT PARK PLATBOOK A, PLAT No. 26 (11022 KENILWORTH AVE)
6' WOOD FENCE
PAVED DRWY
SPIKE SET
RIVER ROCK SHOULDER
FIELD LOCATED CENTER OF ROAD
S 22°20'39" E 118.91'
4" HOLLEY TREES
P/O LOTS 21 & 22 BLOCK 102 SECTION 1 GARRETT PARK PLATBOOK A, PLAT No. 26 (11018 KENILWORTH AVE)
30" DECIDUOUS
BRICK WALK
LANDSCAPE AREA
6' WOOD FENCE
5" DECIDUOUS
IRON PIPE FOUND
PAVED DRWY
S 19°25'21" E 51.66'
4" DECIDUOUS
P/O LOT 20 BLOCK 102 SECTION 1 GARRETT PARK PLATBOOK A, PLAT No. 26 (11016 KENILWORTH AVE)
24" CONIFEROUS
5" DECIDUOUS
LANDSCAPE AREA
REBAR FOUND
S 19°27'18" E 48.04'
MATCHLINE 'B'
IRON PIPE FOUND
P/O LOTS 19 & 20 BLOCK 102 SECTION 1 GARRETT PARK PLATBOOK A, PLAT No. 26 (11014 KENILWORTH AVE)
PAVED DRWY
18" DECIDUOUS
PAVED DRWY
FIELD LOCATED CENTER OF
LANDSCAPE AREA
S 23°54'18" E