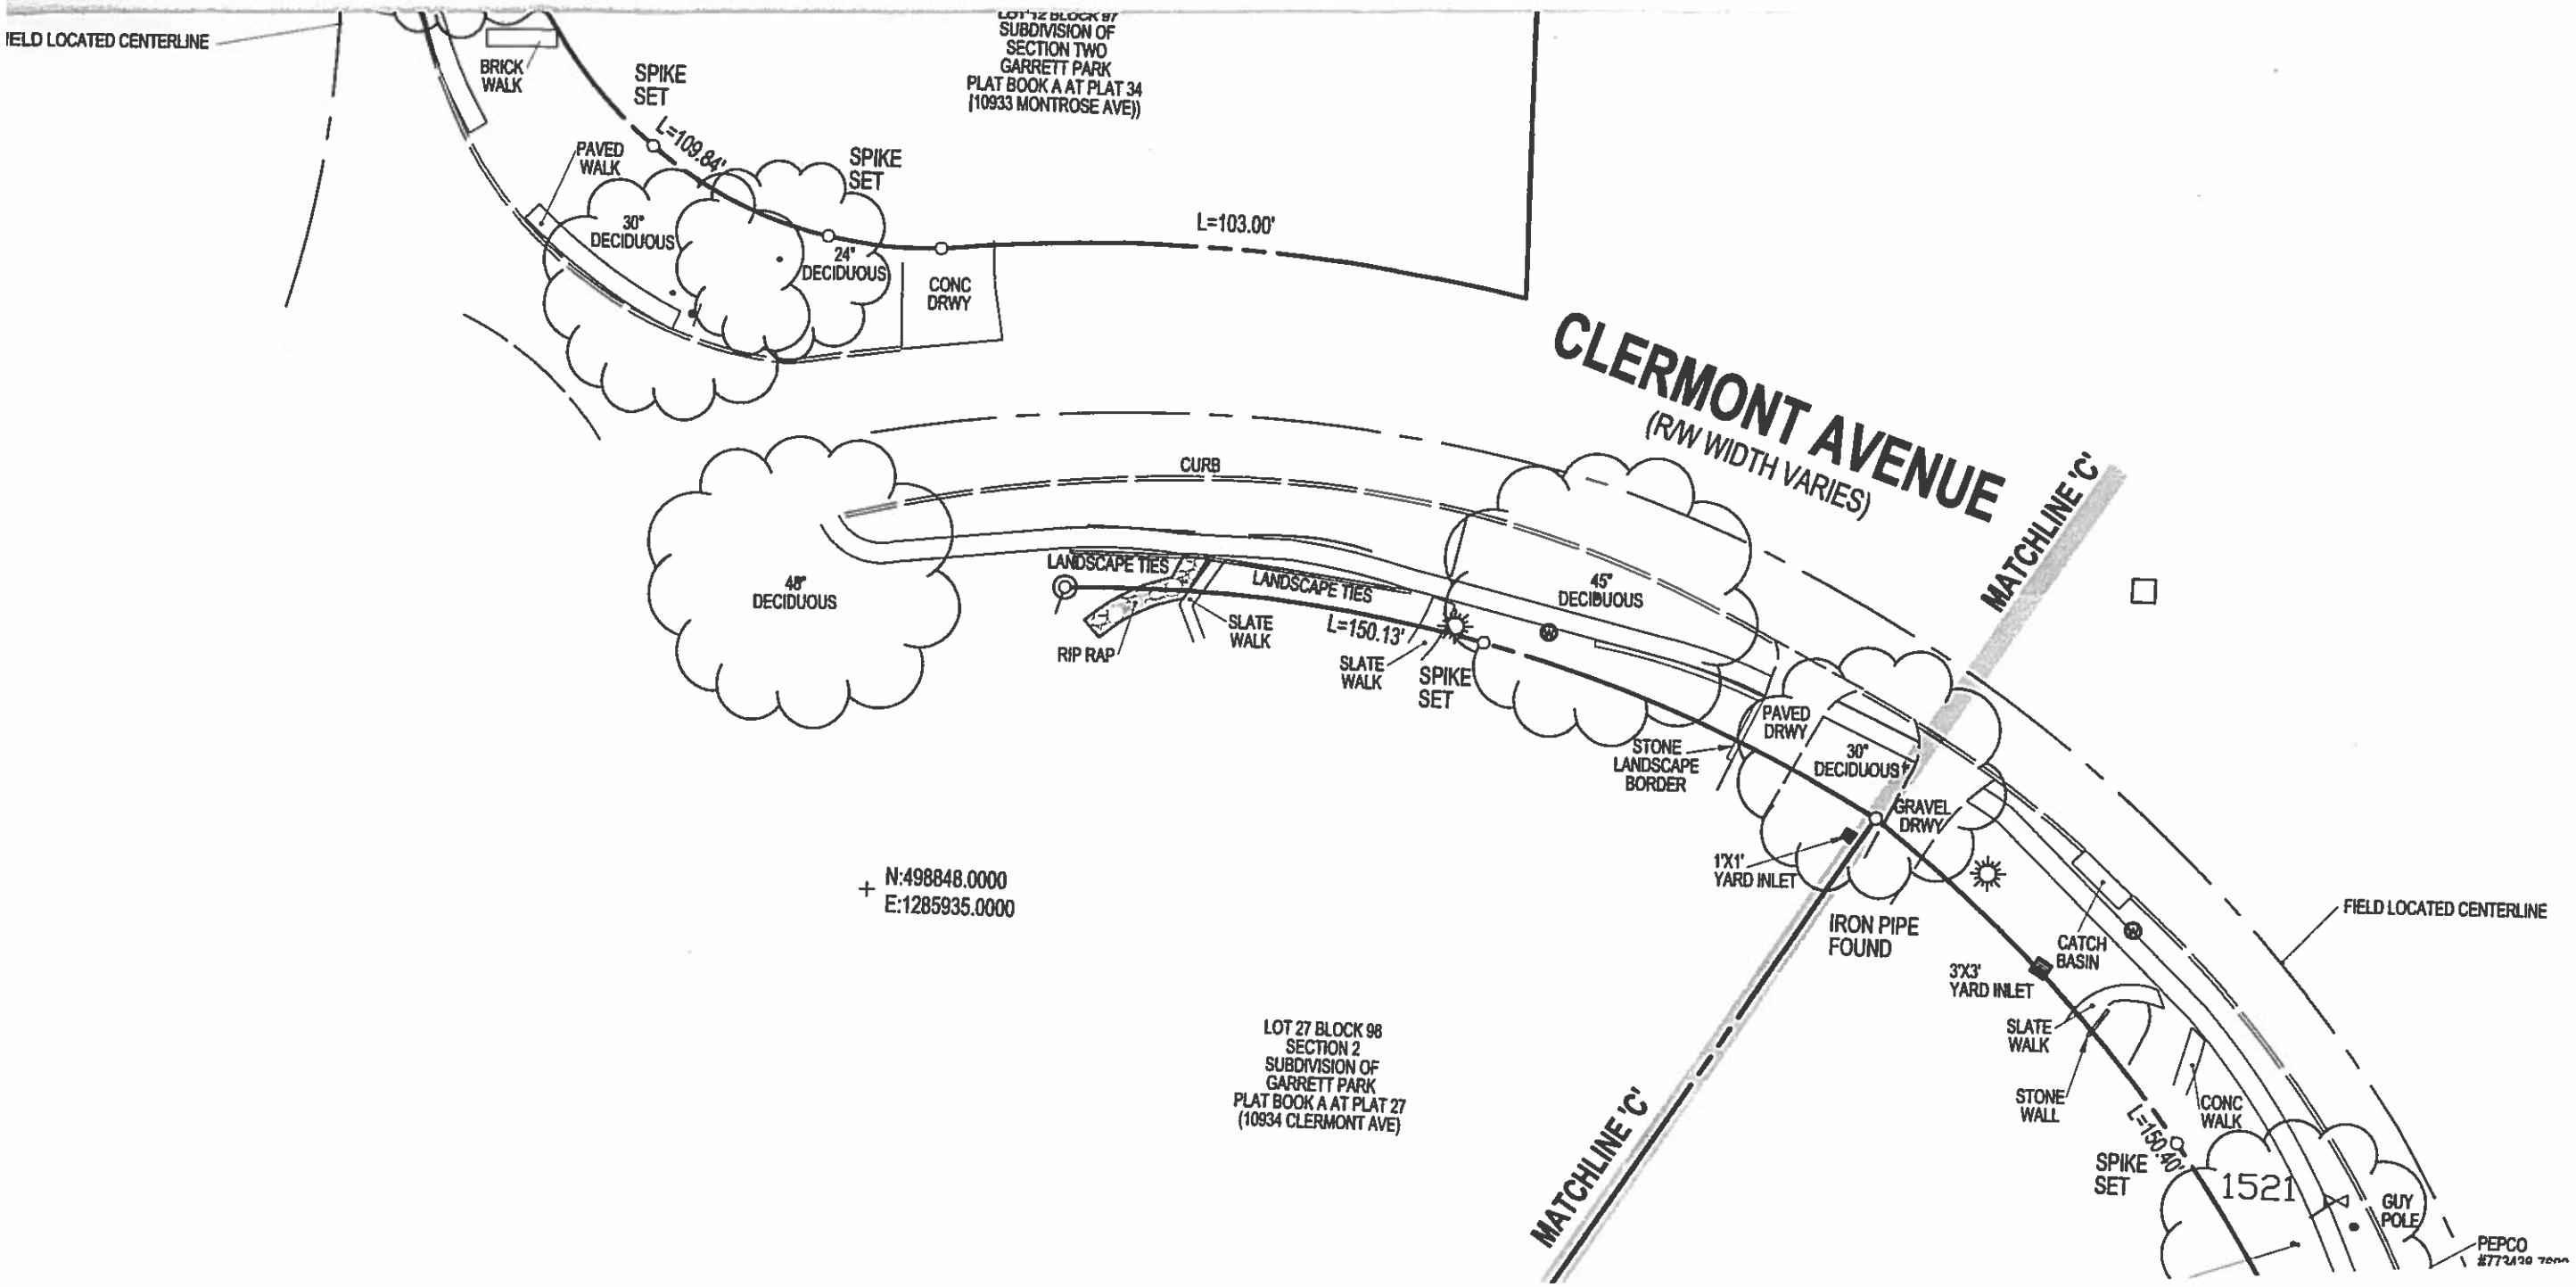

GENERAL NOTES:

1. HORIZONTAL DATUM = NAD 83/91 (US FEET)
2. VERTICAL DATUM = NAVD88
3. FIELDWORK COMPLETED MARCH 2015
4. THIS SURVEY WAS COMPLETED WITHOUT THE BENEFIT OF A TITLE REPORT.
5. A LICENSEE EITHER PERSONALLY PREPARED THIS BOUNDARY SURVEY OR WAS IN RESPONSIBLE CHARGE OVER ITS PREPARATION AND THE SURVEY WORK REFLECTED IN IT, IN COMPLIANCE WITH REQUIREMENTS SET FORTH IN §09.13.06.12 OF THE ANNOTATED CODE OF MARYLAND.

REVISIONS	
DATE	REASON